Permit #F00160908
FilmL.A., Inc.
6255 W Sunset Blvd, 12th Floor
Hollywood, CA 90028
t: (213)977-8600 - f: (213)977-8601
www.filmla.com

Summary Information

Permit No: F00160908 **Type of Permit:** FILMING **Release Date:** 01/21/2020

Production Company	PORCHLIGHT
Insured Company Name	PORCHLIGHT
Contact Phone No. 1	615-385-1024
Contact Phone No. 2	
Fax	
Address	30 MIDDLETON ST NASHVILLE, Tennessee 37210
Production Title	JERSEY MIKE'S
Type of Production	Commercial - Standard

Producer	Deven LeTendre
Director	Ken Foster
1st AD	Chris Northup
Production Manager	Jonathan Burns
FilmL.A. Coordinator	Melissa Levine
Location Manager	Deven LeTendre
Primary Phone	Mobile - 818-414-2020
Secondary Phone	
Location Assistant	Jonathan Burns
Primary Phone	Mobile - 323-719-9994
Secondary Phone	

Fees

Posting 300	$69.00
Posting 600	$138.00
Notification Charge	$173.00
FILMLA NON-REFUNDABLE FILM APPLICATION FEE	$699.00
LA CITY LANE AND STREET CLOSURE FEE	$312.00
LA CITY FIRE DEPARTMENT SPOT CHECK SURCHARGE	$85.00

Total Permit Fee $1,476.00

Number of Locations 2

NOT A PERMIT

FilmL.A., Inc.
6255 W Sunset Blvd, 12th Floor
Hollywood, CA 90028
t: (213)977-8600 - f: (213)977-8601
www.filmla.com

Summary Information — Location

Permit Number F00160908
Production Company PORCHLIGHT
Insured Company PORCHLIGHT
Production Title JERSEY MIKE'S

Location Manager Deven LeTendre
Primary Phone Mobile - 818-414-2020
Secondary Phone

This location has been CANCELED

Location Address 20209 Rinaldi St, Los Angeles, CA, 91326

Location Type Restaurant

Film Dates 1/22/2020 - 1/22/2020 06:00 - 20:00 1 day

Open or Closed to the Public Closed

Generic Conditions **THE CONSUMPTION OF ALCOHOLIC BEVERAGES AND THE USE OF DRUGS, INCLUDING MARIJUANA, ON LOCATION BY ANY CAST, CREW, OR INVITED GUESTS IS STRICTLY PROHIBITED.**
All vehicles must be parked on private property
Must Maintain 5' Clearance on Sidewalks/Walkways
Must maintain local/emergency access
No cast or crew parking on area streets
No interference with vehicular or pedestrian traffic

Equipment on Location

Type	Quantity
5 or 10 ton trucks	2
Cast/Crew vehicles	30
Cube Trucks	1
Generator	2
Motor Homes	2

Personnel on Location

Type	Quantity
Cast	3
Crew	33
Extras	3

Where are the extras holding? This is a closed restaurant, extras are employees of the restaurant. We have a motor home and they have offices in their restaurant.

Filming Activities Equipment on property; Interior and exterior dialogue;

Jurisdiction **Political:** Los Angeles City - Council District 12 **Police:** Los Angeles Police Department **Fire:** Los Angeles City

Thomas Guide Page: 500 **Grid:** D2

Approvals LOS ANGELES CITY POLICE DEPARTMENT Gabriel Aleman

Parking

Base Camp
Location Type : Filming Location

Crew Parking
Location Type : Filming Location

NOT A PERMIT

FilmL.A., Inc.
6255 W Sunset Blvd, 12th Floor
Hollywood, CA 90028
t: (213)977-8600 - f: (213)977-8601
www.filmla.com

Summary Information — Location

Permit Number F00160908
Production Company PORCHLIGHT
Insured Company PORCHLIGHT
Production Title JERSEY MIKE'S

Location Manager Deven LeTendre
Primary Phone Mobile - 818-414-2020
Secondary Phone

Location Address 12003 Wilshire Blvd, Los Angeles, CA, 90025

Location Type Restaurant

Film Dates 1/22/2020 - 1/22/2020 06:00 - 20:00 1 day

Open or Closed to the Public Closed

Generic Conditions **THE CONSUMPTION OF ALCOHOLIC BEVERAGES AND THE USE OF DRUGS, INCLUDING MARIJUANA, ON LOCATION BY ANY CAST, CREW, OR INVITED GUESTS IS STRICTLY PROHIBITED.**
*Certain service and personnel fees required by jurisdictional agencies are not collected by FilmL.A. Any such fees must be paid directly to the appropriate agency, and a separate invoice will be provided to the permittee.
CROSSOVERS/CABLING ACROSS STREET I: Not allowed on street without prior approval.
CROSSOVERS/CABLING ACROSS STREET II: Signage indicating “BUMPS AHEAD” required and a minimum of one LAPD officer will be required to be posted at crossover.
Must Maintain 5' Clearance on Sidewalks/Walkways
Must maintain local/emergency access
No cast or crew parking on area streets
No interference with merchant activity.
No interference with vehicular or pedestrian traffic
No stopping or setting up in front of merchants or residents without prior approval
Number of uniformed officers listed on the permit is a minimum requirement. Permittee remains responsible for deploying a sufficient number of uniformed officers to provide traffic and crowd control to ensure the safety of the film crew and the public.
Traffic control must be done in accordance w/MUTCD
Traffic Officers Required
Uniformed officers shall have a copy of the film permit in their possession and are required to confirm that all traffic control signage devices are in place.

Please see attached document NS Wilshire btwn Brockton Ave to 170 feet south- Jersey Mikes.pdf

Equipment on Location

Type	Quantity
5 or 10 ton trucks	2
Cube Trucks	1
Generator	1

Personnel on Location

Type	Quantity
Cast	4
Crew	33
Off-Duty/Retired LAPD Officer(s)	1
Spot Check	1

Filming Activities Interior and exterior dialogue; Cable cross overs on sidewalk infront of Location;

Jurisdiction **Political:** Los Angeles City - Council District 11 **Police:** Los Angeles Police **Fire:** Los Angeles City Department

Thomas Guide **Page:** 631 **Grid:** H5

Approvals

FILML.A. CLOSURES	Jennifer Morelos
LOS ANGELES CITY DEPARTMENT OF PUBLIC WORKS	LaMeisha Candler
LOS ANGELES CITY POLICE DEPARTMENT	Richard Priest

Coordinator Note SPOT CHECK APPROVED

ANDERSON

NOT A PERMIT

FilmL.A., Inc.
6255 W Sunset Blvd, 12th Floor
Hollywood, CA 90028
t: (213)977-8600 - f: (213)977-8601
www.filmla.com

Summary Information — Location

Permit Number F00160908
Production Company PORCHLIGHT
Insured Company PORCHLIGHT
Production Title JERSEY MIKE'S

Location Manager Deven LeTendre
Primary Phone Mobile - 818-414-2020
Secondary Phone

Parking
Base Camp Location Type : Filming Location
Crew Parking Location Type : Other Location
12019 Wilshire Blvd, Los Angeles, CA, 90049
Parking Notes
Crew Parking: Brentwood Place Shopping Center

Posting "No Parking" signs N/S WILSHIRE BLVD, BROCKTON AVE- 170' WEST
Approximate Footage 0 - 300 **Log Number** 268836
Date(s) 1/22/2020 to 1/22/2020 **Time(s)** 06:00 to 22:00

Posting "No Parking" signs E/S BROCKTON AVE GOING 300' S FROM WILSHIRE BLVD.
W/S OF WESTGATE AVE GOING NORTH 100' FROM WILSHIRE BLVD
Approximate Footage 301 - 600 **Log Number** 268914
Date(s) 1/22/2020 to 1/22/2020 **Time(s)** 06:00 to 22:00

Lane / Full Closure CURB LANE OF N/S WILSHIRE BLVD, BROCKTON AVE- 170' SOUTH
Approximate Footage 0 - 300
Date(s) 1/22/2020 to 1/22/2020 **Time(s)** 06:00 to 20:00

NOT A PERMIT

Permit #F00160908

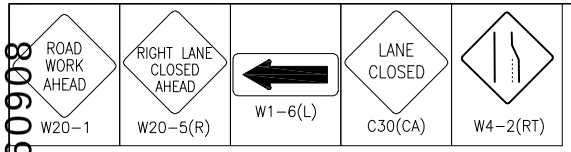

SYMBOL LEGEND	
●	= 28" TRAFFIC CONE / 36" DELINEATOR
	= TYPE I BARRICADE W/ SIGN
	= FLASHING ARROW BOARD
	= HIGH LEVEL WARNING DEVICE
Ⓢ	= SIGNALIZED INTERSECTION
	= EXISTING DRIVEWAY
	= DIRECTION OF TRAFFIC

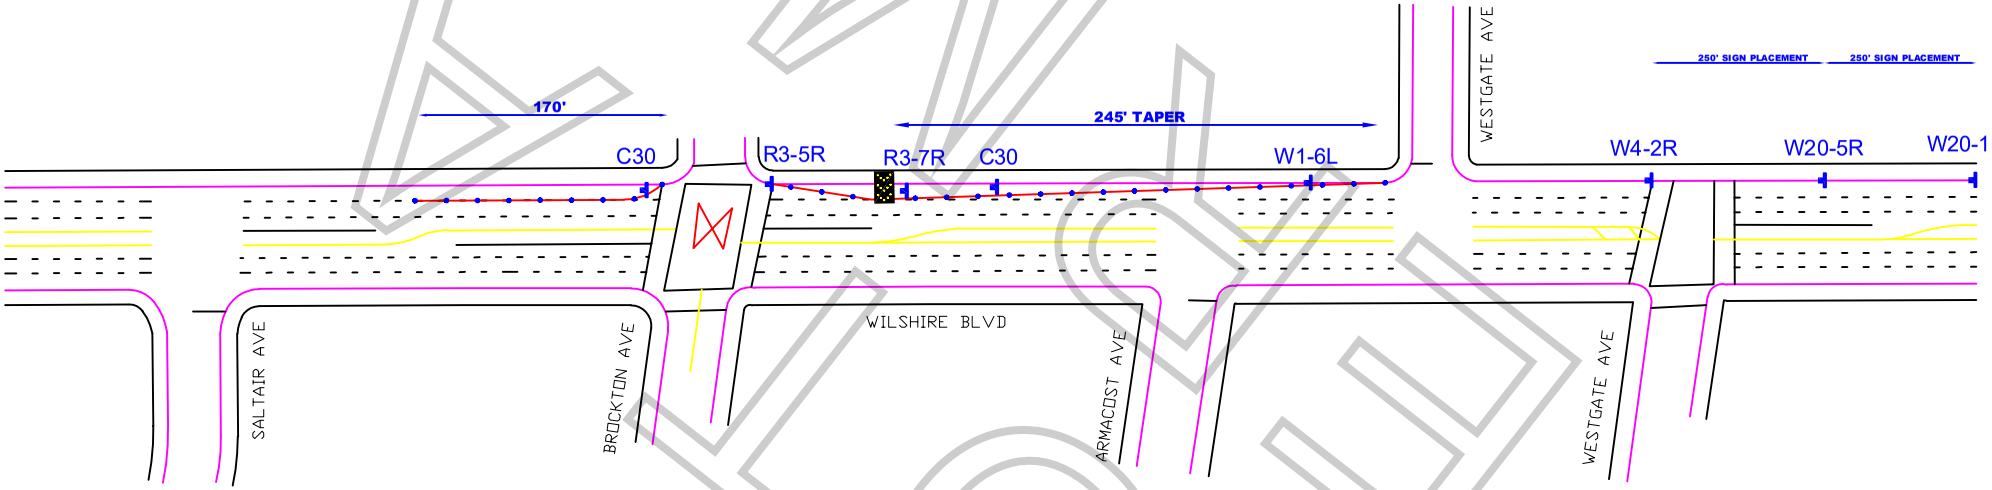

ALTERNATE

WORK ZONE TRAFFIC CONTROL PLAN GENERAL NOTES

1. ALL SIGNING, STRIPING, AND TRAFFIC CONTROL DEVICES SHALL SHALL BE IN ACCORDANCE WITH THE LASTEST EDITIONS OF THE CALIFORNIA MANUAL ON UNIFORM TRAFFIC CONTROL DEVICES (CAMUTCD), W.A.T.C.H. MANUAL, CALTRANS STANDARDS PLANS, CALTRANS STANDARD SPECIFICATIONS, AND/OR AS DIRECTED BY THE PERMIT ENGINEER.
2. THERE WILL BE NO INTERFERENCE WITH TRAFFIC SIGNALS OR CROSSWALKS.
3. CONES WILL BE 28" MINIMUM HEIGHT AND HAVE REFLECTORIZED SLEEVES FOR NIGHT WORK.
4. POLICE WILL DIRECT TRAFFIC IF NECESSARY.

ALL TRAFFIC CONTROL WILL BE INSTALLED TO MEET OR EXCEED THE MOST CURRENT CAMUTCD AND WATCH MINIMUM REQUIREMENTS

DATE & TIME:
1-22-2020 FROM 06:00 HOURS TO 20:00 HOURS

TCP FOR:
"JERSEY MIKES"

LOCATION: WILSHIRE CURB LANE CLOSURE
FROM BROCKTON AVE TO
170 FEET SOUTH
CITY OF LOS ANGELES, CA

TCP PREPARED BY:
JCL TRAFFIC SERVICES
500 S. GREENWOOD AVE
MONTEBELLO, CA 90640
Ph: (213) 622-9775
C31-CA Lic # 805357

CONTACT(S):
Location Manager
REBECCA GARCIA
323.539.1725
Rebecca.garcia4@gmail.com

DATE	REVSIONS

DRAFTER: E. Soto
SCALE: N.T.S.
FILM LA: Melissa Levine
SHEET: 1 OF 1